6 Hurne Court, Basingstoke - RG21 4DE

£180,000 Leasehold

CLOSED CHAIN • LEASE TERM REMAINING 937 YEARS • FIRST FLOOR APARTMENT • GROUND RENT £10.50 PER ANNUM • SERVICE CHARGE £200 EVERY SIX MONTHS • GARAGE IN A NEARBY BLOCK PLUS RESIDENT PARKING • WALKING DISTANCE TO TOWN CENTRE & TRAIN STATION

Explorer – Offered to the market is this well presented two bedroom first floor apartment, ideally situated in a popular residential location just a short walk from Basingstoke town centre, the mainline railway station and the picturesque Eastrop Park.
Council Tax band: B

Tenure: Leasehold

EPC Energy Efficiency Rating: F

EPC Environmental Impact Rating: F

- CLOSED CHAIN
- LEASE TERM REMAINING 937 YEARS
- FIRST FLOOR APARTMENT
- GROUND RENT £10.50 PER ANNUM
- SERVICE CHARGE £200 EVERY SIX MONTHS
- GARAGE IN A NEARBY BLOCK PLUS RESIDENT PARKING
- WALKING DISTANCE TO TOWN CENTRE & TRAIN STATION

Hurne Court, Basingstoke, RG21

Approximate Area = 555 sq ft / 51.5 sq m
Garage = 116 sq ft / 10.7 sq m
Total = 671 sq ft / 62.2 sq m
For identification only - Not to scale

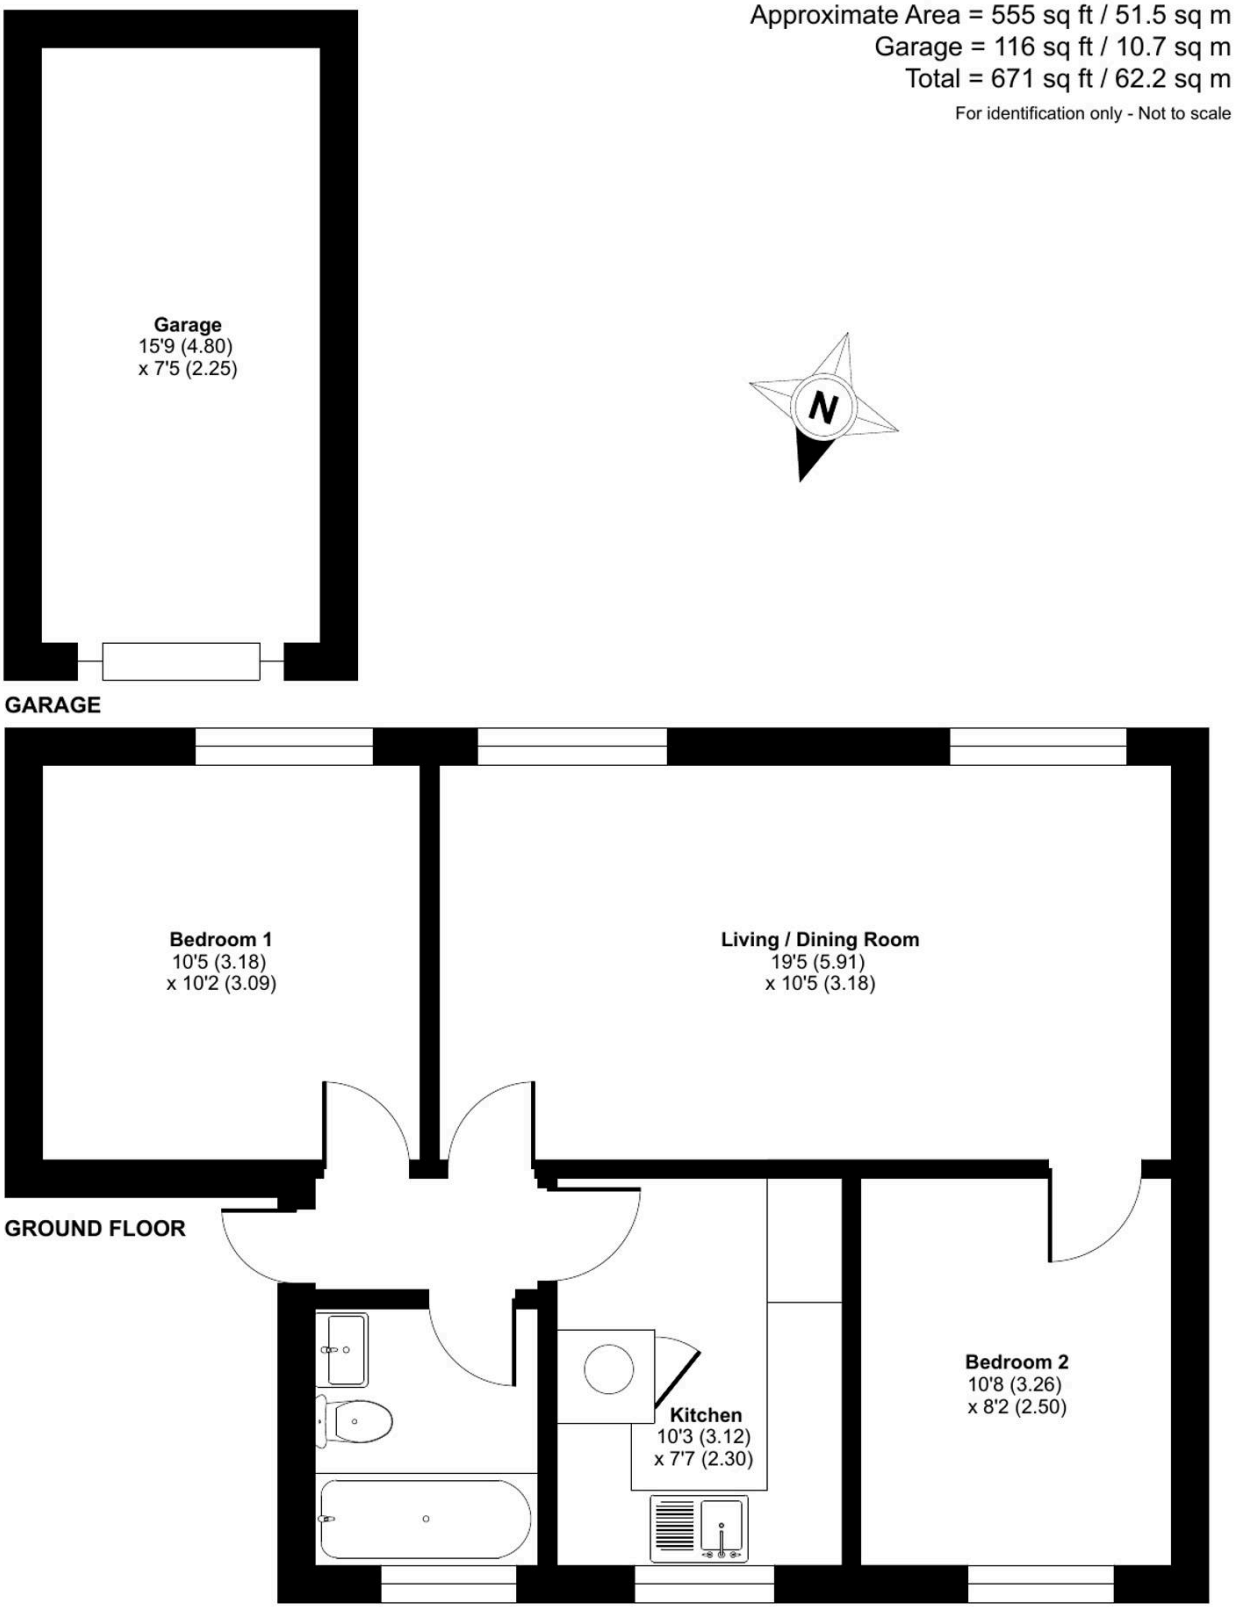

Floor plan produced in accordance with RICS Property Measurement 2nd Edition,
Incorporating International Property Measurement Standards (IPMS2 Residential). ©nichecom 2026.
Produced for Property Explorer. REF: 1494071

You can include any text here. The text can be modified upon generating your brochure.